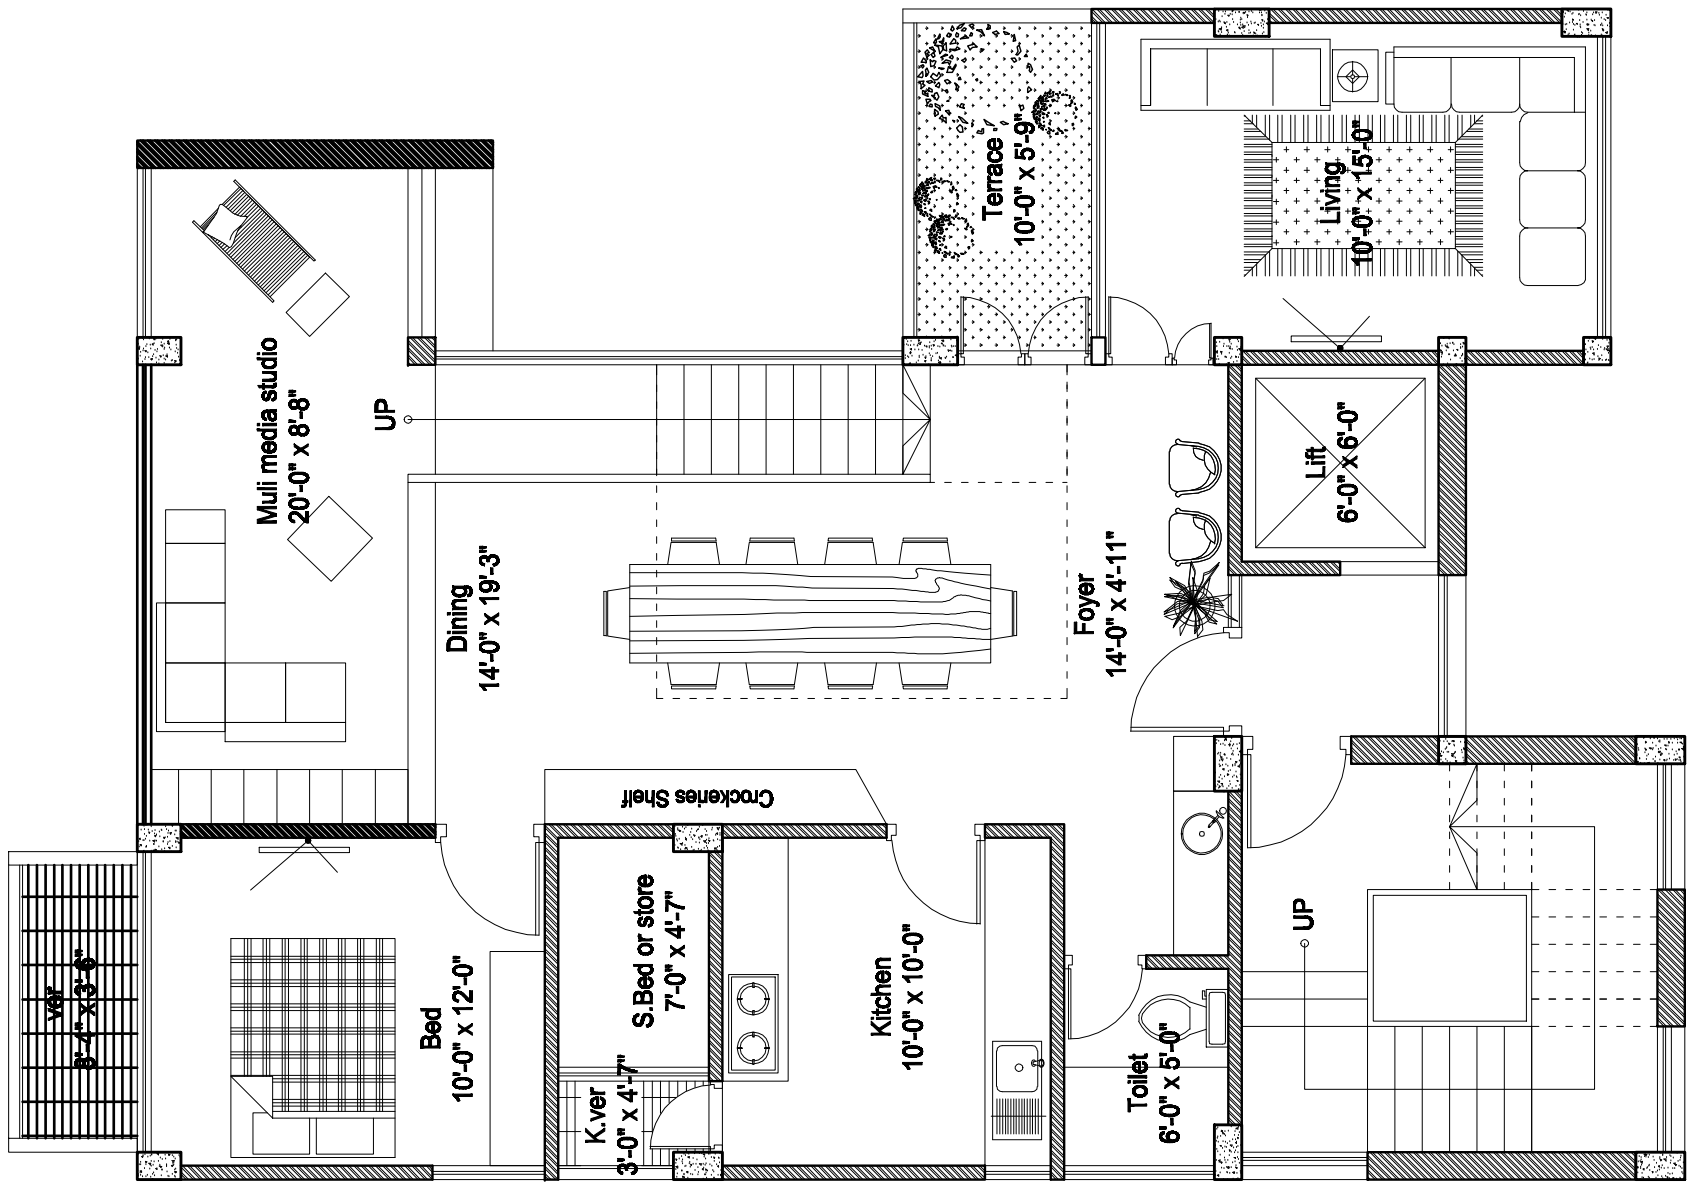

1st & 5th FLOOR PLAN

N

Consultant

VENNA
VENNA ARCHITECTS

A K COMPLEX, 18, Green Road, Level - 05
Dhaka-1205.

Approval :

Submission date:
14 February 2022

Revisions

No.	Date	Description

PROJECT NAME:
9 STORIED RESIDENTIAL BUILDING

LOCATION:
BASHUNDHARA

Architecture :
AR. ASIF M. AHSANUL HAQ
H-117
AR. ARIFA AKHTER
A-120
AR. AFTABUN NAHAR
AR. MEHERUN NESA BOBY
AB-113

Structural Design :
ENGR. MD. NAZMUL ALAM
MIEB -32609

Electrical Design :
ENGR. MD. ZOBAYED ALI
MIEB: 23271
DMINB: EE-0047

Plumbing Design :
LITON C ROY

Asst. Architect :
MD.OSMAN ALI

CLIENT :
SUJON SHWARMA

Sheet Title :
1ST & 5TH FLOOR PLAN

Drawing Number :
A-02